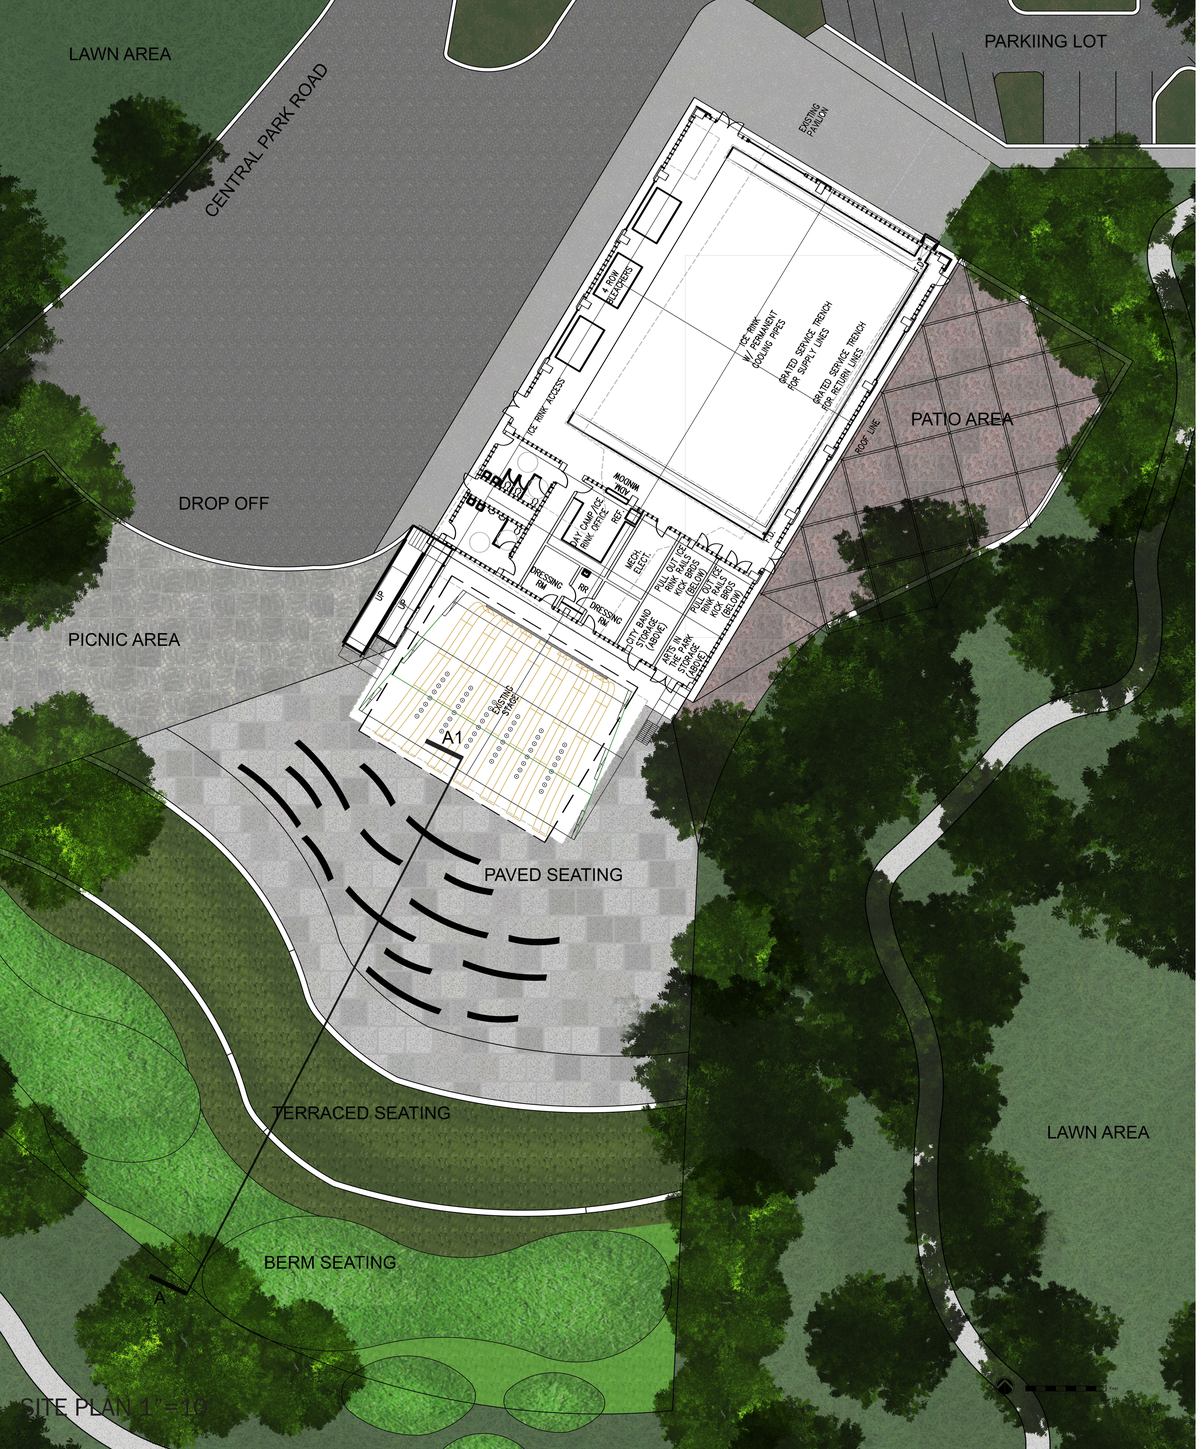

SITE PLAN 1" = 10'

MANHATTAN HORIZON EVENT CAMPUS

BE PRESENT AND EMBRACE THE MOMENT

AERIAL VIEW

VIEW FROM BERMS

BANDSHELL AND STAGE

VIEW FROM STAGE

EVENT PATIO

SECTION A-A
SCALE 1"=10'

NORTHEAST PARK SIGN

ENVIRONMENTAL EMPOWERMENT

RECLAIMED GREEN SPACE
EXISTING ROADS

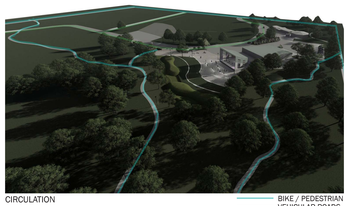

CIRCULATION

BIKE / PEDESTRIAN
VEHICULAR ROADS

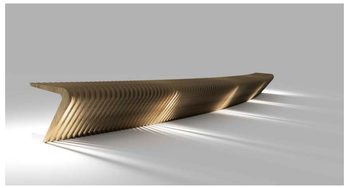

FIXED SEATING

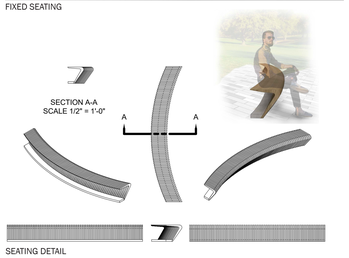

SEATING DETAIL

CONCEPT | PARTI